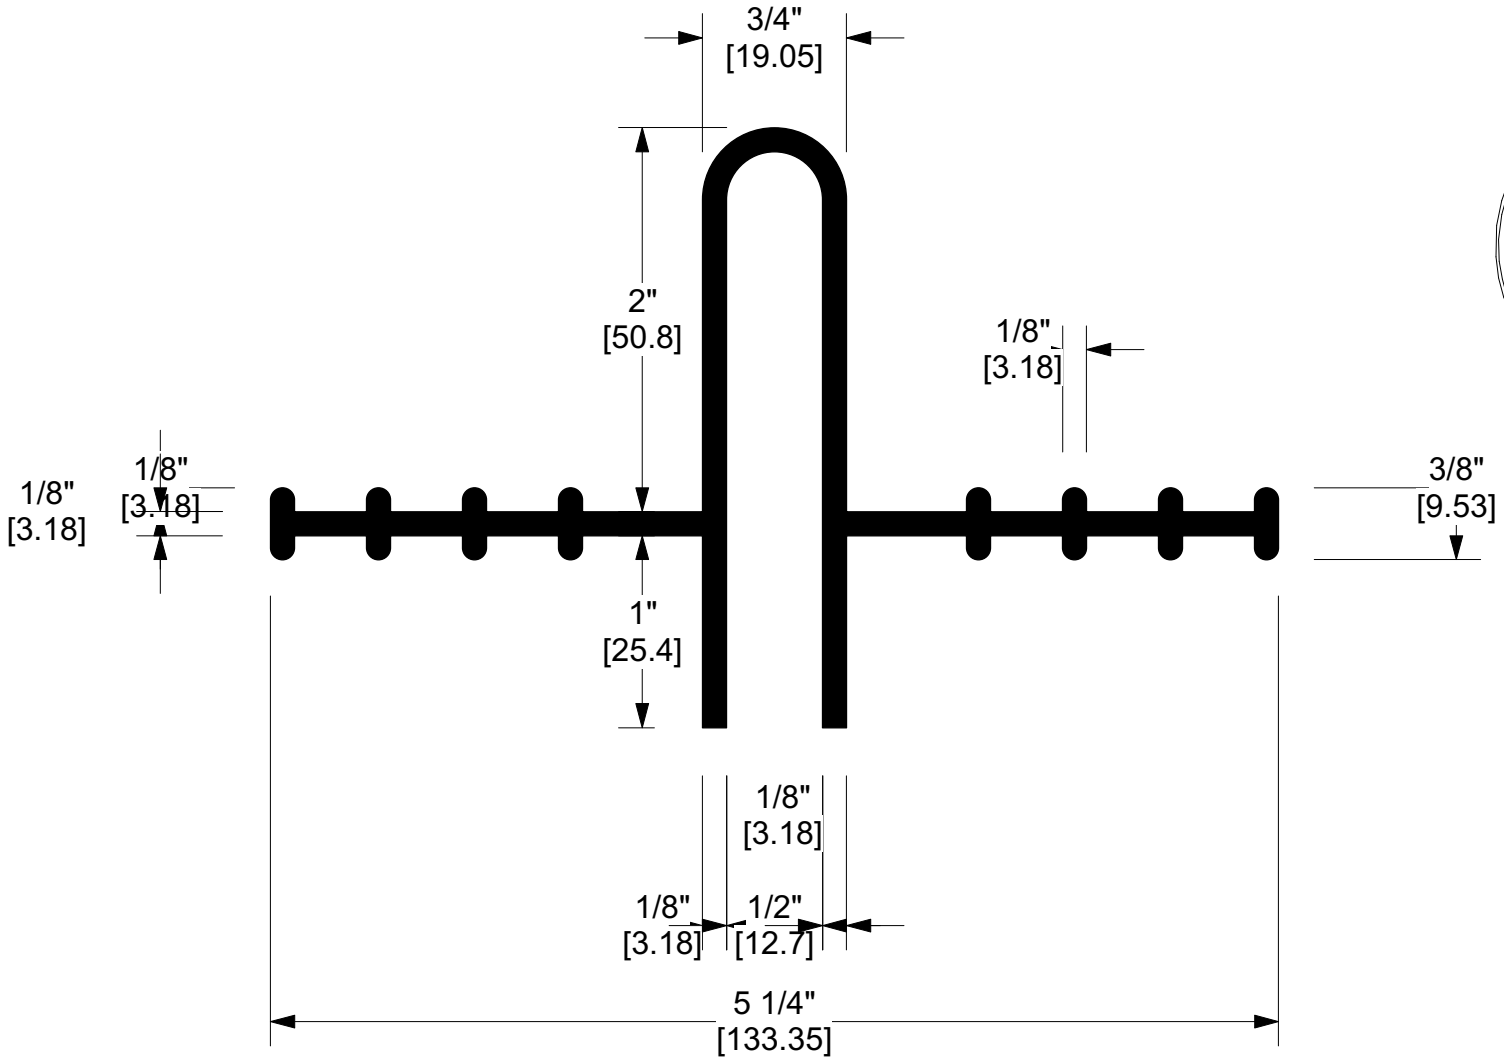

J P Specialties, Inc. / Earth Shield® Waterstop
25811 Jefferson Avenue, Murrieta, CA 92562
951-763-7077 • www.jpspecialties.com

TITLE		
CalTrans W-1 / 2 PVC		
PART NUMBER *PVC701*	DRAWN BY *DRP*	DATE *05/18*
CAD FILE NAME PVC701	APPROVALS	SIZE **A**